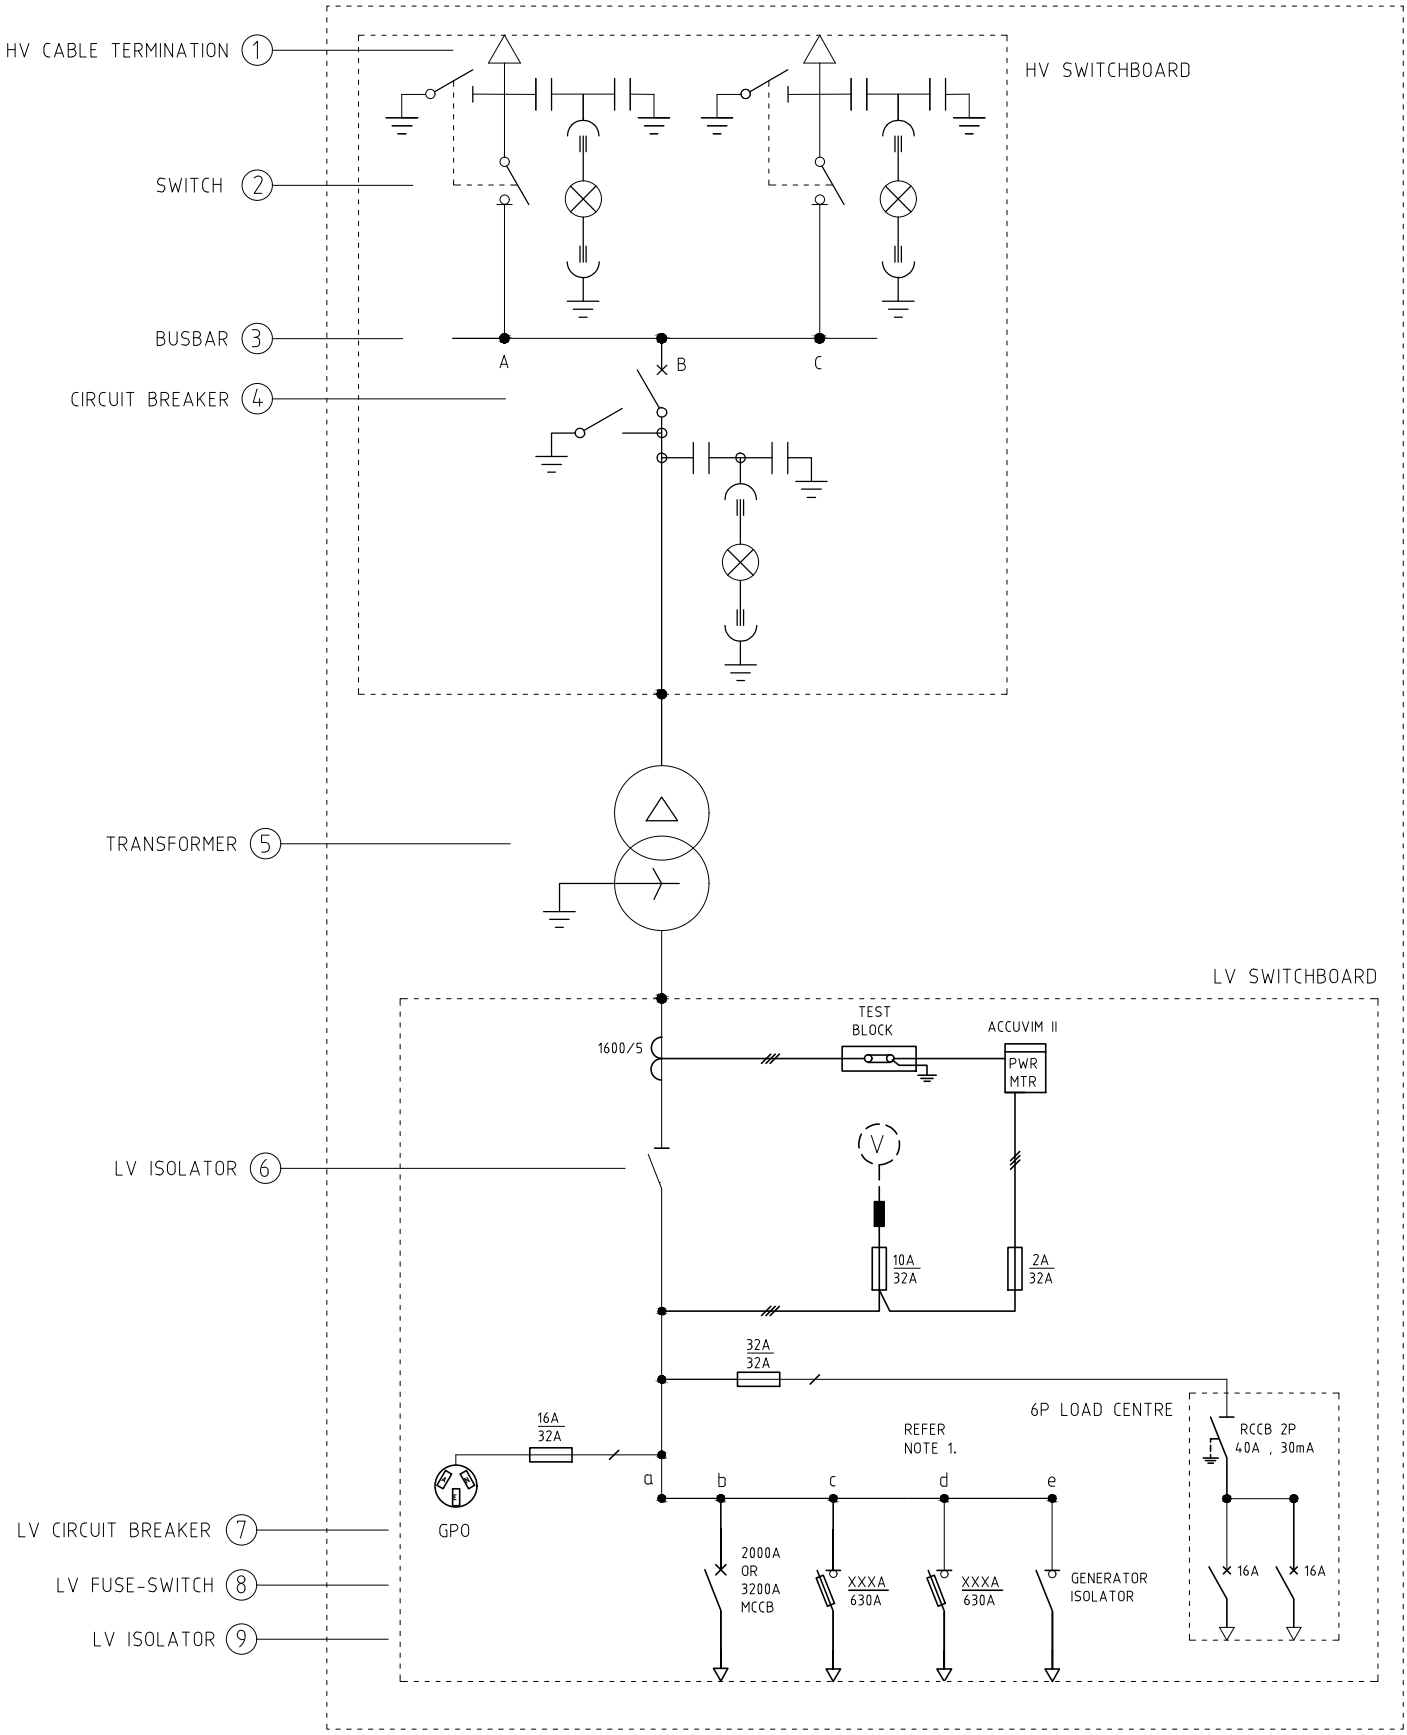

NOTE 1: NOT INSTALLED ON SWITCHBOARDS WITH 3200A MCCB.

DIMENSIONS ARE IN MILLIMETRES UNLESS OTHERWISE STATED

ALTERATIONS	
	ORIGINAL ISSUE

SLD EQUIPMENT DETAILS REFER DWG. D-809-0053-SD-002

DRAWN	G.HALL
DESIGNED BY	G.HALL
CHECKED BY	B.NARAYANASAMY
APPROVED BY	J.HUGHES
DATE APPROVED	19/10/2023

© Tasmanian Networks PTY. LTD. trading as TasNetworks
ABN: 24 167 357 299

NO PART OF THIS DRAWING MAY BE REPRODUCED, STORED IN A RETRIEVAL SYSTEM IN ANY FORM, OR TRANSMITTED BY ANY MEANS WITHOUT THE PRIOR PERMISSION OF TASNETWORKS

TITLE

TYREE KIOSK SUBSTATION
CIRCUIT BREAKER + 2x630A FUSE-SWITCHES
LV SWITCHBOARD
SINGLE LINE DIAGRAM

SCALE: NTS

A4

D - 809 - 0053 - SD - 001

REVISION: A